WAVEGUIDE & GROUNDBAR LOCATION TABLE			
WALL "A"	WALL "B"	WALL "C1"	WALL "C2"
24096	24097		
24291	24290		
24292			

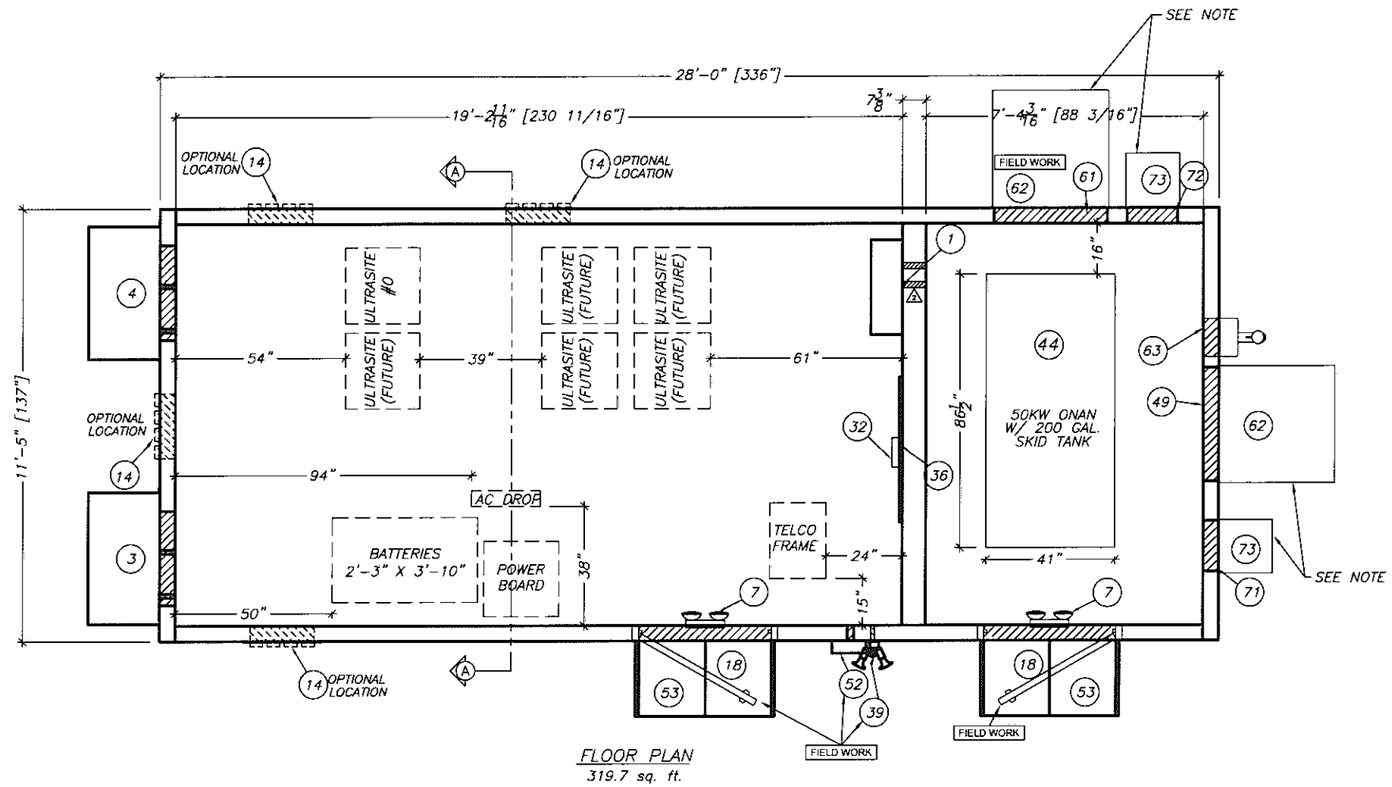

FLOOR PLAN
319.7 sq. ft.

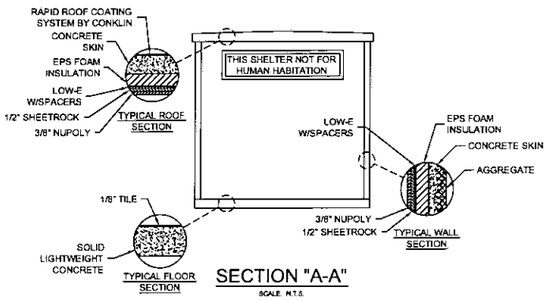

SECTION "A-A"
SCALE: N.T.S.

⚠*NOTE: HOODS TO BE INSTALLED ON BLDG. #'S 24097, 24290, 24291.

GENERATOR CHECKLIST		
GENERATOR TYPE: 50KW ONAN		
	YES	NO
1. External fuel fill line required? :	☐	☒
If "YES", is whistle valve on vent necessary?	☐	☒ ⚠
NOTE: If "NO", whistle valve WILL NOT be installed.		
2. Always insure that the internal or external fuel line is 6" below ALL interior or exterior vents.		
3. All gasoline / diesel generators with internal fuel tanks will have external vent lines piped to the outside of the building.		
4. Use customer supplied insulating blanket (if supplied) for muffler and then P & S Sheet Metal insulation from the muffler to the thimble.		
5. Connect shroud to thimble. Do not install against the wall. (All installations)		

PROJ. NO. CIN6898,6899

BLDG. NO. 24096, 24097,24290,24291,24292,24353,24654

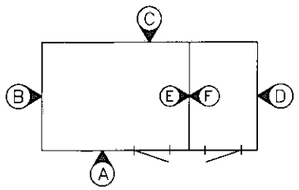

ELEVATION KEY

BY:	DATE	BLDG. & PROJ. NO. ADDED-TO / REMOVED-FROM SET	APP.	DATE
DD	3/30/05	ADDED BLDG #24654	MG	3/31/05
CH	03/16/05	ADDED BLDG. #24353	MG	3/31/05
CC	02/11/05	ADDED BLDG. #'S 24290, 24291, 24292	MG	02/14/04

REV.	BY	DATE	REVISION	APP.	DATE	BOM	DATE
10							
9							
8							
7							
6							
5							
4							
3	DD	4/27/05	REV GENERATOR CHECKLIST				
2	CH	03/16/05	REV. LOCATION OF PENETRATION OF ELEV. F				
1	CC	02/11/05	REV. WAVEGUIDE TABLE & NOTE				

THESE PLANS ARE THE CONFIDENTIAL PROPERTY AND TRADE SECRETS OF FIBREBOND CORPORATION. ANY USE OF THESE DRAWINGS OR THE INFORMATION CONTAINED HEREIN FOR ANY REASON OTHER THAN AS EXPRESSLY AUTHORIZED BY FIBREBOND CORPORATION IS STRICTLY PROHIBITED. THESE DRAWINGS HAVE BEEN DISTRIBUTED WITH THE UNDERSTANDING THAT ANY ONE RECEIVING OR OTHERWISE OBTAINING POSSESSION OF THEM WILL BE EXPRESSLY NOTIFIED OF THEIR CONFIDENTIAL NATURE.

FIBREBOND CORPORATION
1300 Davenport Drive Minden, Louisiana 71055 800-824-2614

DRN BY: CC	DATE: 01/05/05	CINGULAR WIRELESS
CHK. BY:	DATE:	11'-5" X 28'-0" EQUIPMENT SHELTER
APP. BY: MT	DATE: 01/06/05	FLOOR PLAN
APP. BY: MG	DATE: 01/06/05	
ENG. BY:	DATE:	SCALE: 1/4"=1'-0" · SHEET NO.: 1-1 · B · DWG NO.: D-7523